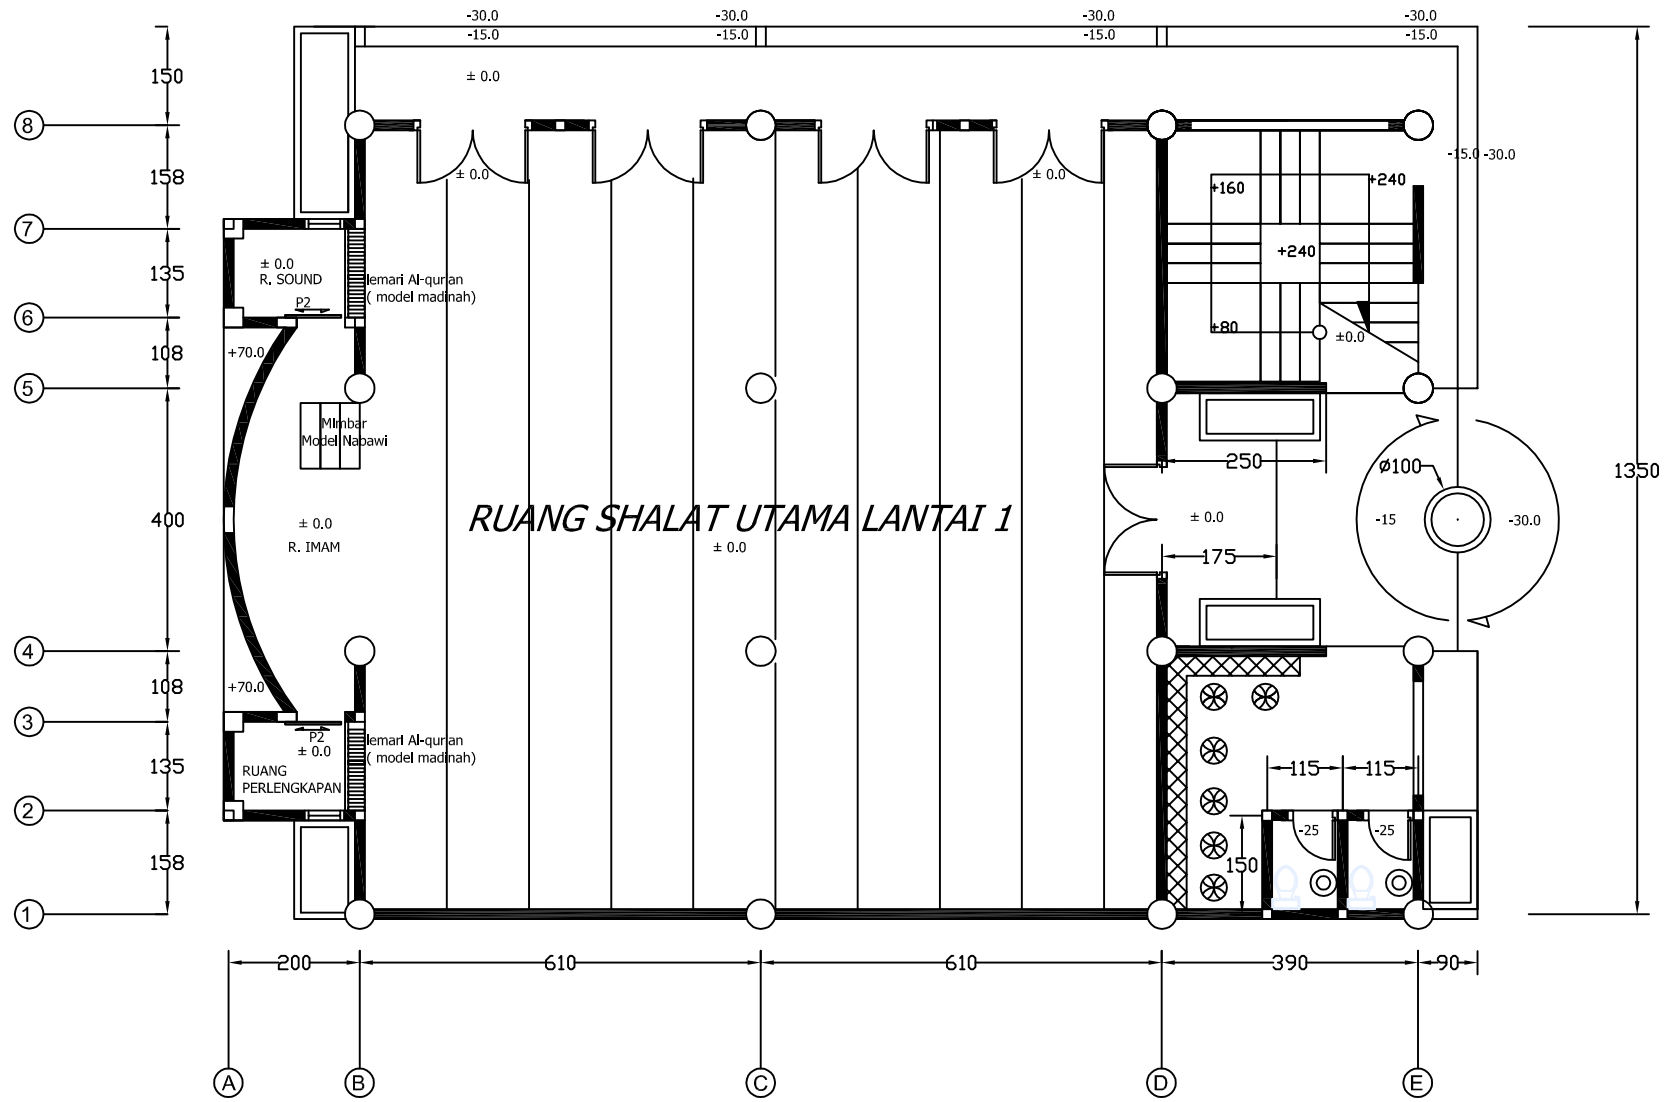

LANTAI 1

HOMEPLUS

Design and build (Telp.0274.940.000)

PROJECT

MASJID

REMARK / REVISIONS

DATE	SUBJECT

CLIENT

MASJID POGUNG DALANGAN

ARCHITECT

Pepeng

CIVIL ENGINEER

SENIOR ENGINEER

DRAWING

VIEW	SCALE
LANTAI 2	1 : 100

APPROVED BY

Vice President Director	Director

	CHECKED	DATE
CIVIL ENGINEER		

SHEET NO	REV
6	

DATE OF ISSUED